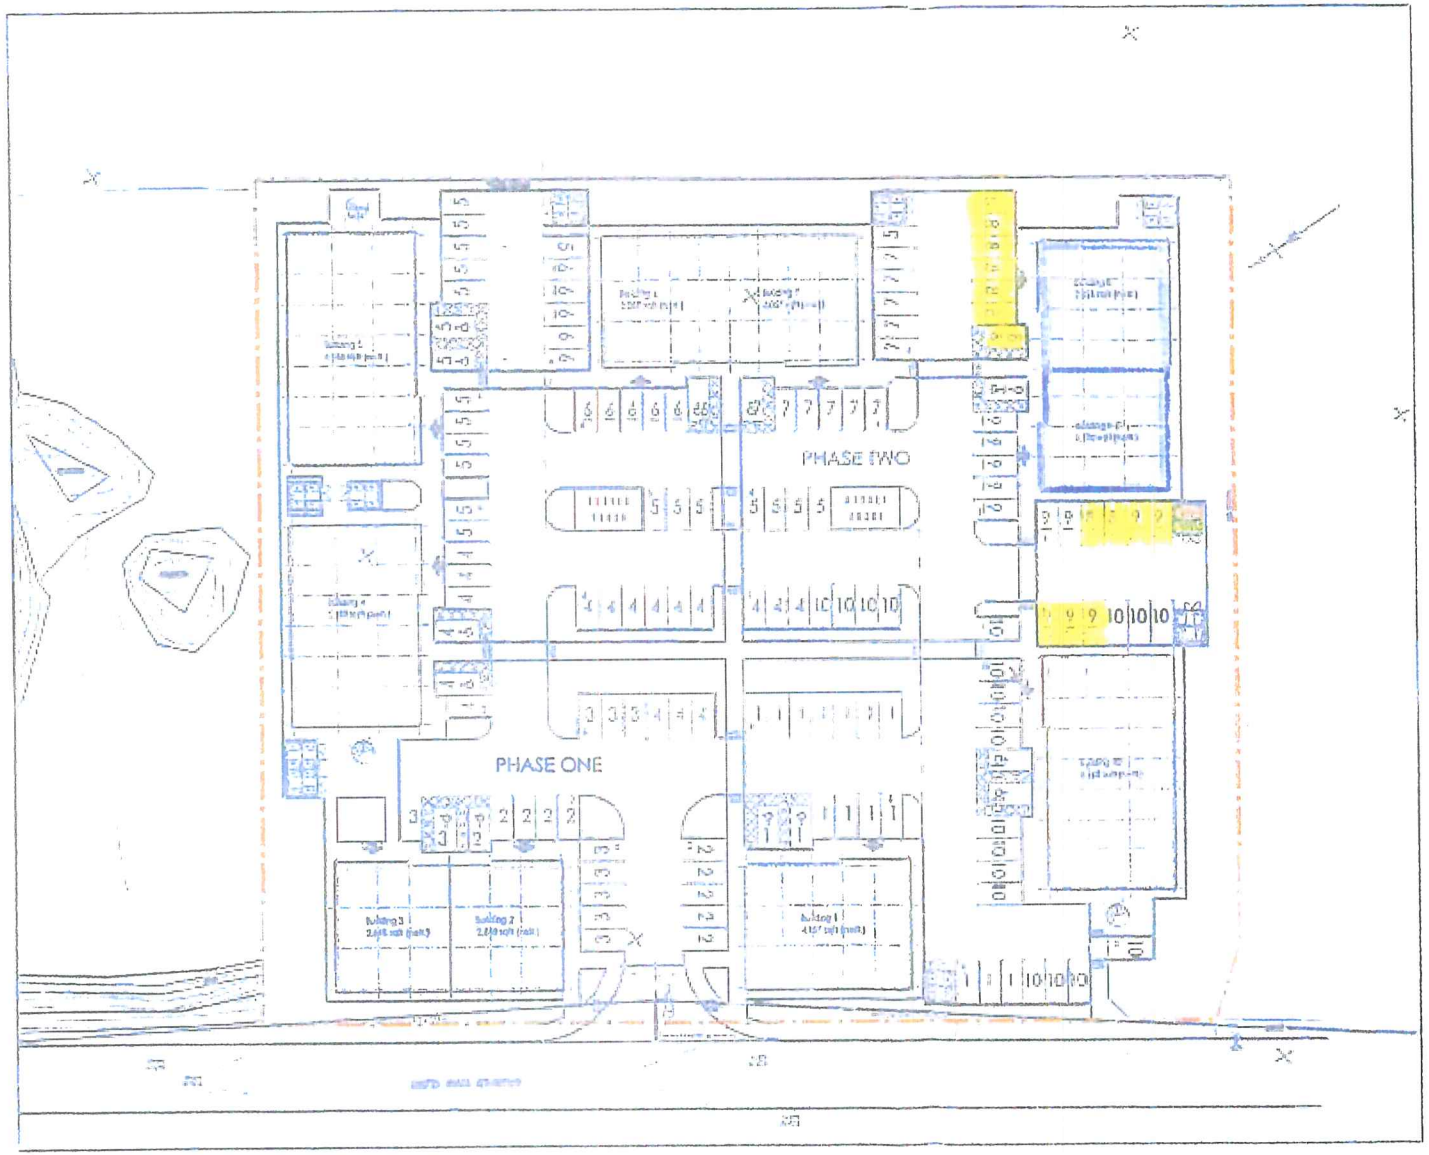


PLAN 3

KEY

- EXTENT OF BUILDING
- ALLOCATED CAR PARKING
- BIN STORE LOCATION
- CHILLER PARK LOCATION
- ESTATE BOUNDARY

SMC Gower Architects

Client
Business Homes

Project
St James Business Park
Knaresborough.

Drawing description
Building 9 First Floor Demise Plan.

Drawing number
5043 / AT (00) 014

Date August 2009